SITE SOLUTIONS
2320 W. Morehead Street
Charlotte, NC 28208
Landscape Architecture
Site Planning
Civil Engineering
www.sitesolutionspa.com
Telephone- 704-521- 9880
Facsimile- 704-521- 8955

Cadd Project #1244

0 50 100 200
1"=50'

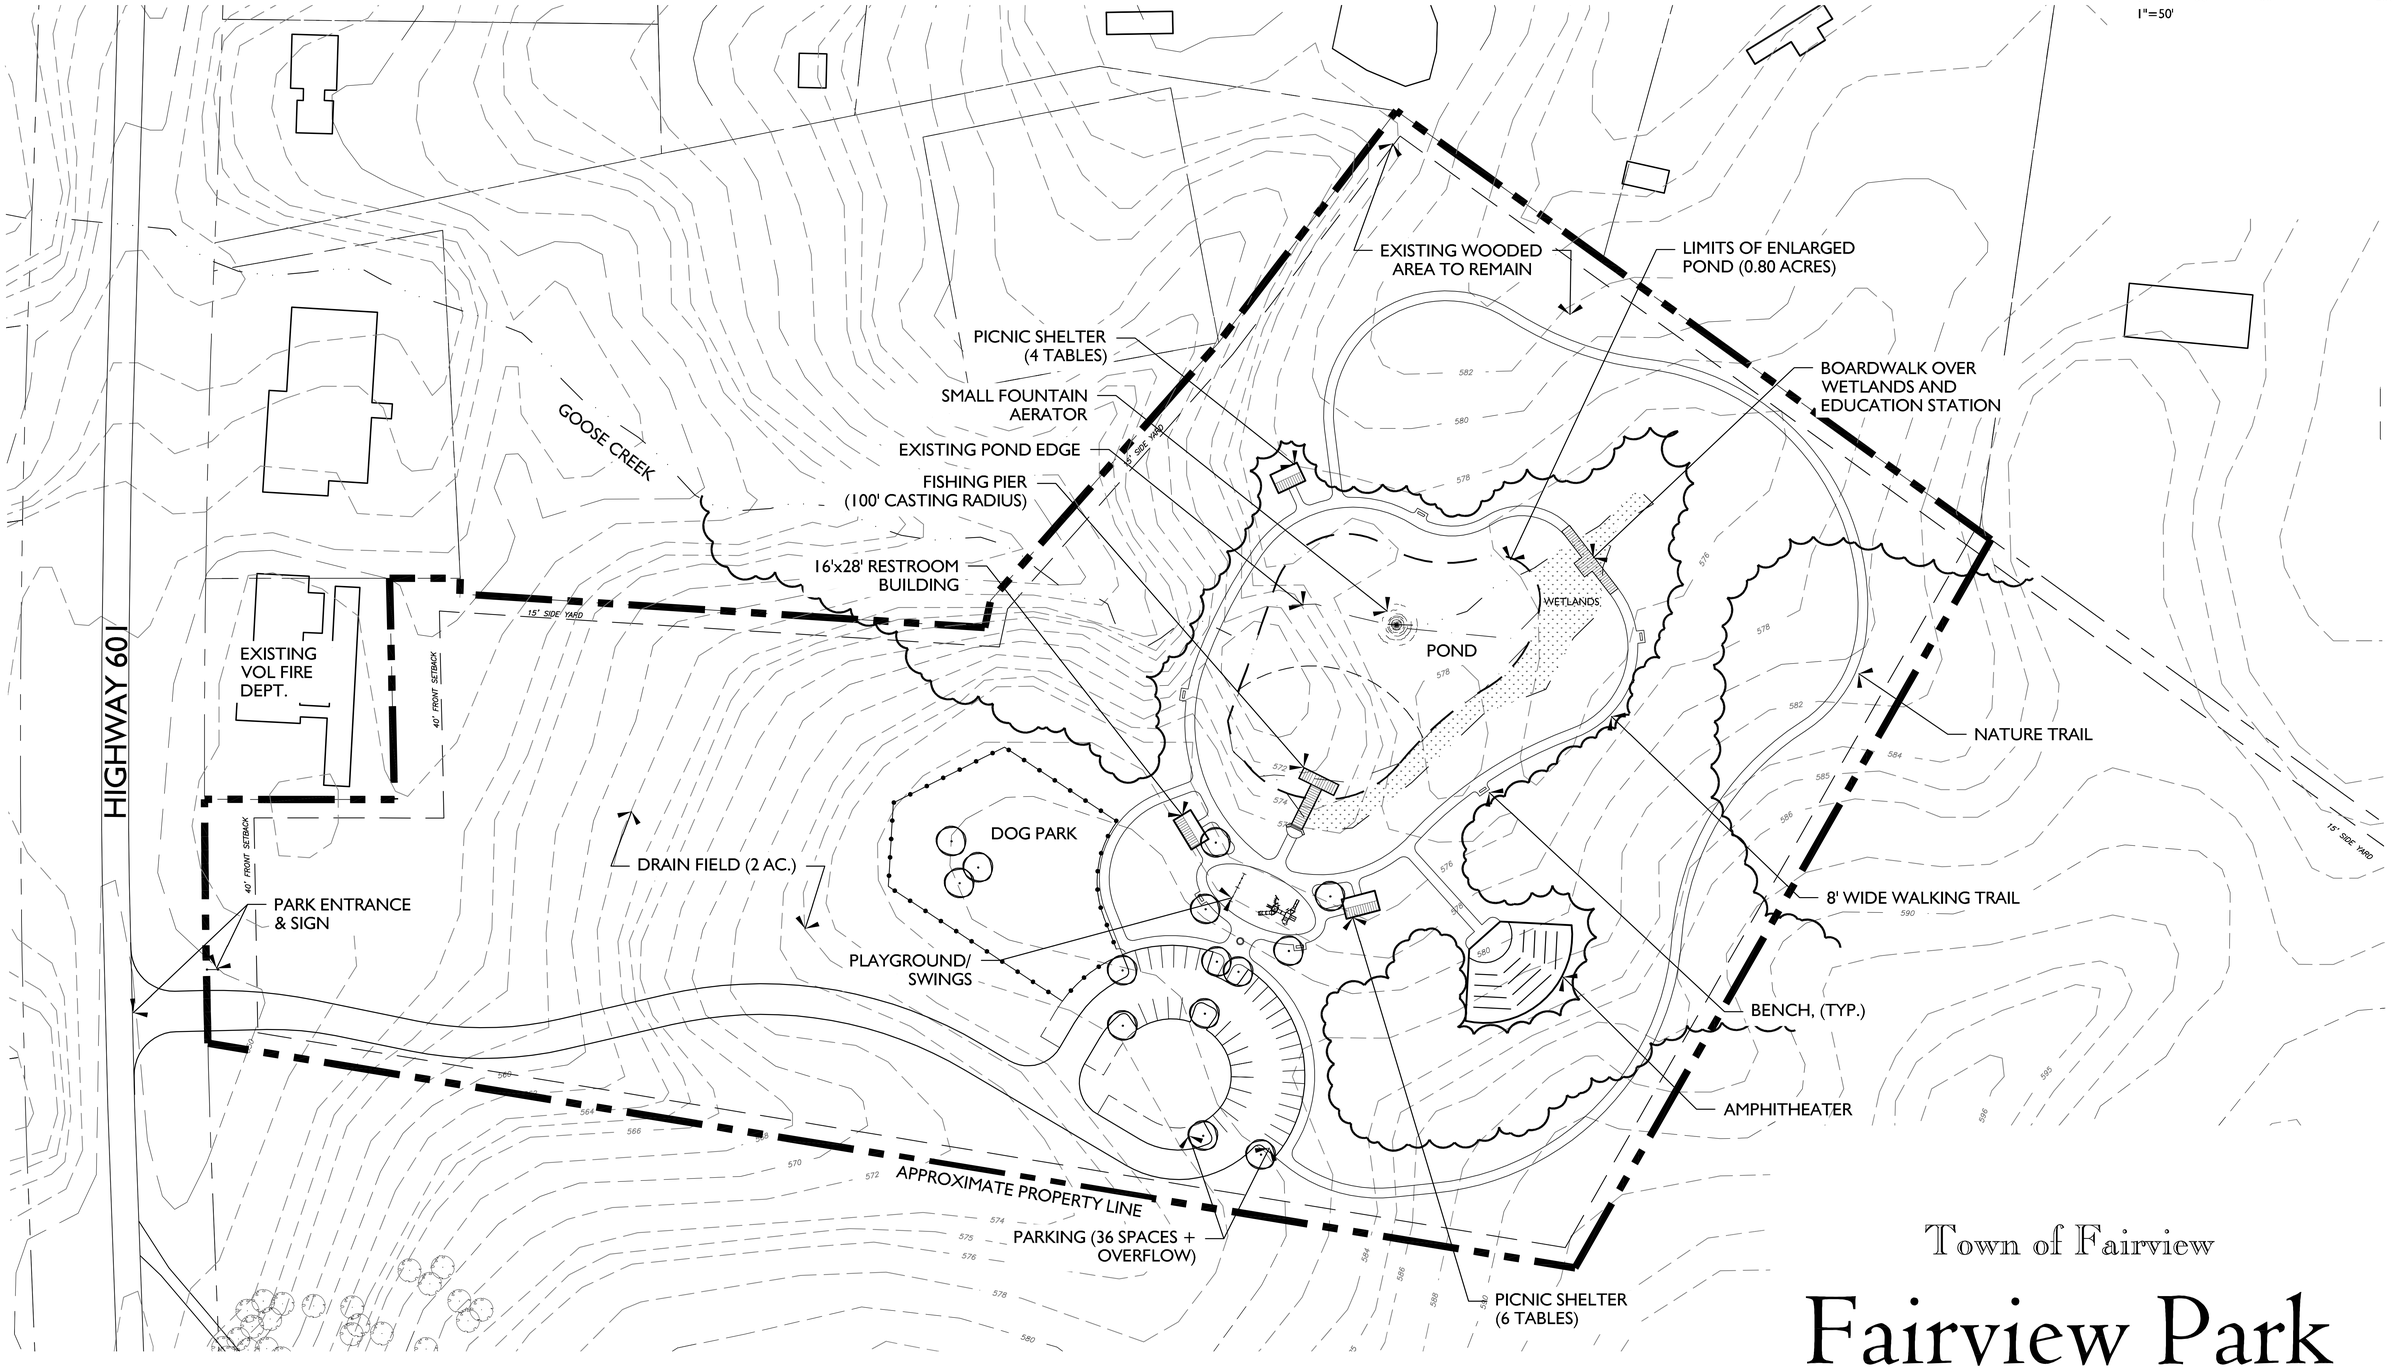

Town of Fairview

Fairview Park

Concept Plan

March 11, 2013